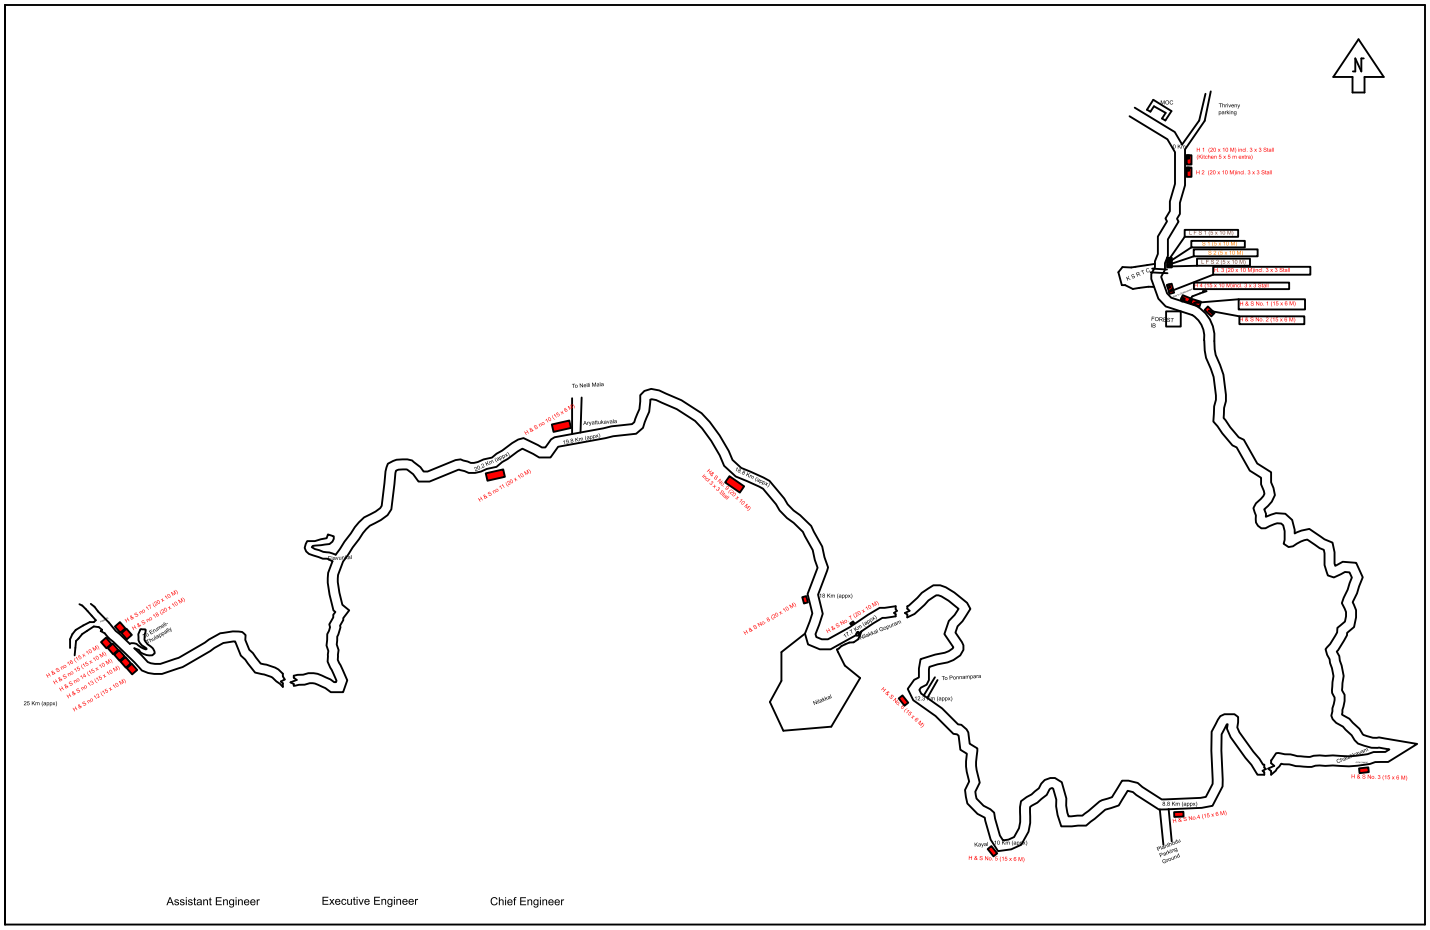

Assistant Engineer Executive Engineer Chief Engineer

TRAVANCORE DEVASWOM BOARD

Layout Plan for temporary Shops along Pamba- Plappally Road- Route Plan 2 Kuthaka Auction 1194ME

Drawing Not to Scale